



AI KITCHEN PERSPECTIVE 1
Scale: NTS



KITCHEN PERSPECTIVE 2 **AI**
Scale: NTS

DESIGNED BY
SHAI ZEEV
ABN: 47 640 715 279
6b Larman St, Bentleigh East 3165
Mob: 0407004576
E-mail: sales@thecabinetmerchant.com.au

PROJECT TITLE
HOME
JOINERIES

CLIENT ADDRESS
6 ORRONG GROVE,
CAUFIELD NORTH

CLIENT NAME
LEON SHISHMAN



AI KITCHEN PERSPECTIVE 3
Scale: NTS



KITCHEN PERSPECTIVE 4 **AI**
Scale: NTS

2

a

DESIGNED BY
SHAI ZEEV
ABN: 47 640 715 279
6b Larman St, Bentleigh East 3165
Mob: 0407004576
E-mail: sales@thecabinetmerchant.com.au

PROJECT TITLE
HOME
JOINERIES

CLIENT ADDRESS
6 ORRONG GROVE,
CAUFIELD NORTH

CLIENT NAME
LEON SHISHMAN

THE CABINET
M E R C H A N T



AI KITCHEN PERSPECTIVE 5
Scale: NTS



DINING AREA
Scale: NTS AI

3

a

DESIGNED BY
SHAI ZEEV
ABN: 47 640 715 279
6b Larman St, Bentleigh East 3165
Mob: 0407004576
E-mail: sales@thecabinetmerchant.com.au

PROJECT TITLE
HOME
JOINERIES

CLIENT ADDRESS
6 ORRONG GROVE,
CAUFIELD NORTH

CLIENT NAME
LEON SHISHMAN

THE
CABINET
MERCHANT



TV UNIT PERSPECTIVE

Scale: NTS

DESIGNED BY
SHAI ZEEV

ABN: 47 640 715 279
6b Larman St, Bentleigh East 3165
Mob: 0407004576
E-mail: sales@thecabinetmerchant.com.au

PROJECT TITLE
HOME
JOINERIES

CLIENT ADDRESS
6 ORRONG GROVE,
CAUFIELD NORTH

CLIENT NAME
LEON SHISHMAN



AI STUDY AREA PERSPECTIVE 1
Scale: NTS



STUDY AREA PERSPECTIVE 2
Scale: NTS

5
a
DESIGNED BY SHAI ZEEV ABN: 47 640 715 279 6b Larman St, Bentleigh East 3165 Mob: 0407004576 E-mail: sales@thecabinetmerchant.com.au
PROJECT TITLE HOME JOINERIES
CLIENT ADDRESS 6 ORRONG GROVE, CAUFIELD NORTH
CLIENT NAME LEON SHISHMAN
THE CABINET MERCHANT



LAUNDRY ROOM PERSPECTIVE

Scale: NTS

DESIGNED BY
SHAI ZEEV

ABN: 47 640 715 279
6b Larman St, Bentleigh East 3165
Mob: 0407004576
E-mail: sales@thecabinetmerchant.com.au

PROJECT TITLE
HOME
JOINERIES

CLIENT ADDRESS
6 ORRONG GROVE,
CAUFIELD NORTH

CLIENT NAME
LEON SHISHMAN



AI 2F LIVING AREA PERSPECTIVE
Scale: NTS

DESIGNED BY
SHAI ZEEV
ABN: 47 640 715 279
6b Larman St, Bentleigh East 3165
Mob: 0407004576
E-mail:
sales@thecabinetmerchant.com.au

PROJECT TITLE
HOME
JOINERIES

CLIENT ADDRESS
6 ORRONG GROVE,
CAUFIELD NORTH

CLIENT NAME
LEON SHISHMAN



AI WARDROBE PERSPECTIVE
Scale: NTS



AI MASTER'S T&B PERSPECTIVE 1
Scale: NTS



MASTER'S T&B PERSPECTIVE 2
Scale: NTS AI

9

a

DESIGNED BY
SHAI ZEEV

ABN: 47 640 715 279
6b Larman St, Bentleigh East 3165
Mob: 0407004576
E-mail: sales@thecabinetmerchant.com.au

PROJECT TITLE
HOME
JOINERIES

CLIENT ADDRESS
6 ORRONG GROVE,
CAUFIELD NORTH

CLIENT NAME
LEON SHISHMAN

THE
CABINET
MERCHANT



AI GF COMMON RESTROOM PERSPECTIVE
Scale: NTS

DESIGNED BY
SHAI ZEEVABN: 47 640 715 279
6b Larman St, Bentleigh East 3165
Mob: 0407004576
E-mail: sales@thecabinetmerchant.com.auPROJECT TITLE
HOME JOINERIES




CLIENT ADDRESS

CLIENT NAME
LEOTHE
CABINET
M E R C H A N T

FLOATING SHELVES

PENINSULA SILAND
(see details)**A :: KITCHEN PLAN**

001 scale: 1=50

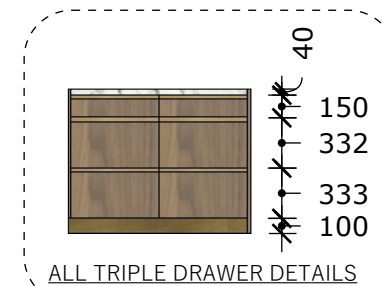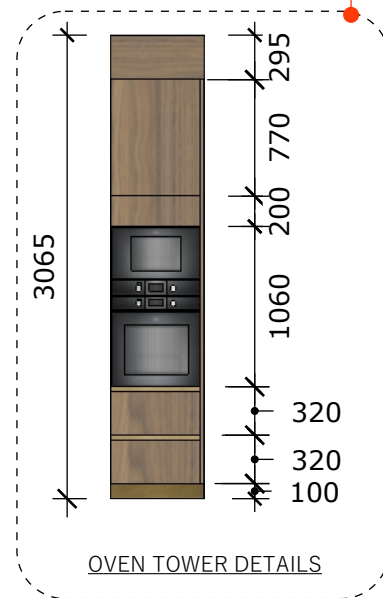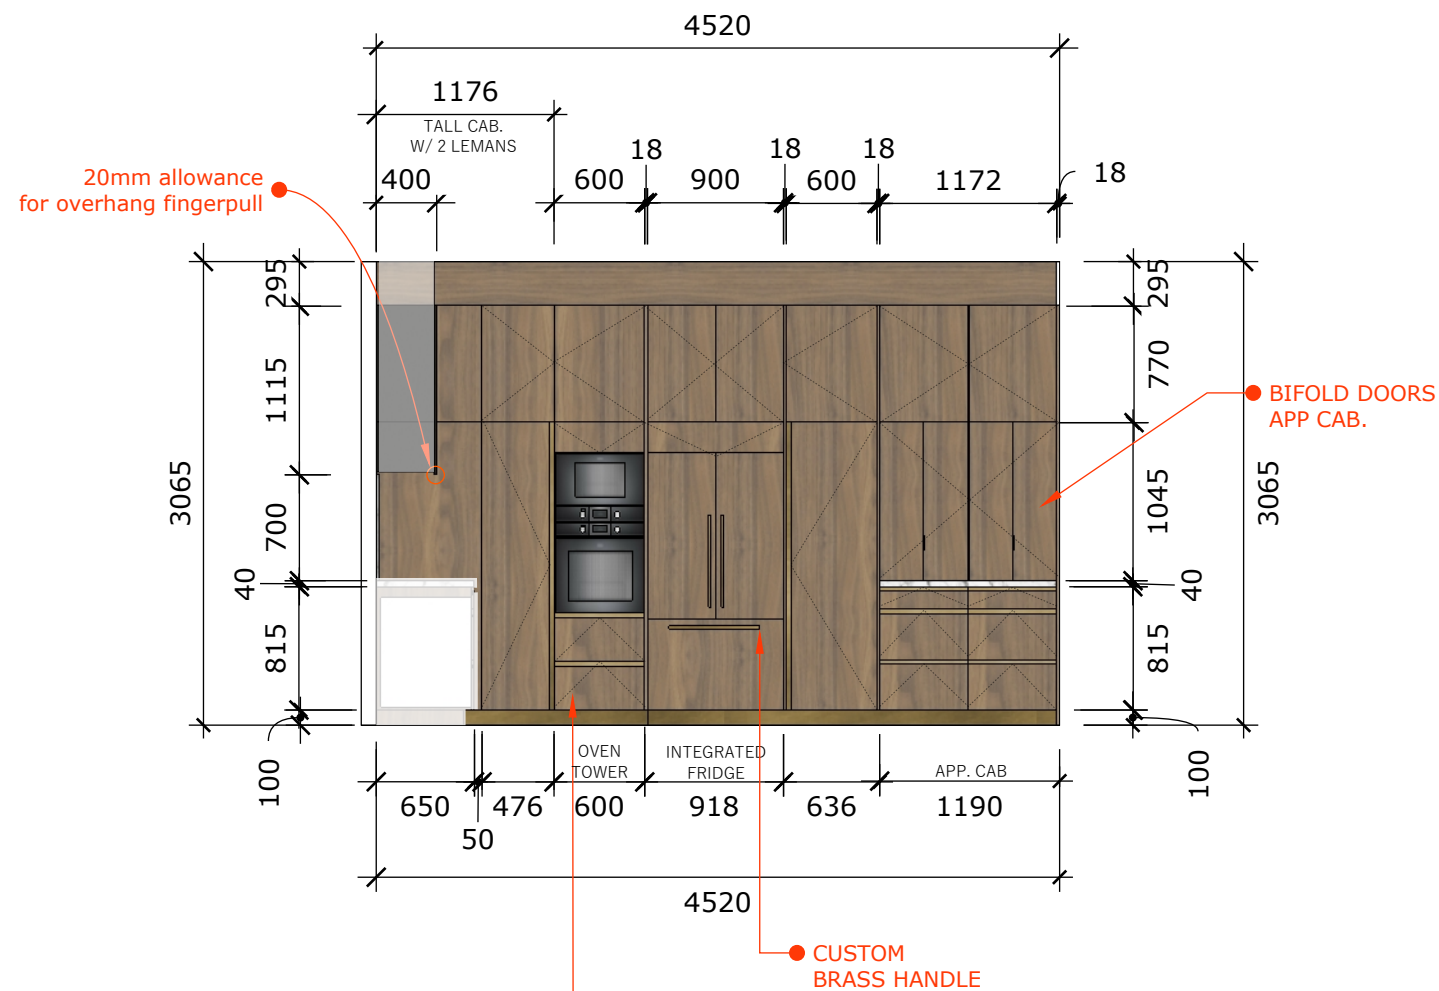**A :: KITCHEN ELEVATION 1**


002 scale: 1=50

SPECIFICATIONS:DARK LAMINATE -
POLYTEC BLACK WOODMATTBENCHTOP STONE-
CALACATTA - VERDETIMBER LAMINATE -
POLYTEC NOTAIO WALNUTBRASS-
AGED BRASS 337FLOORING-
ROMAN GREY HERRINGBONE**APPLIANCES CODE:**

INTEGRATED FRIDGE: FISHER PAYKEL RS90A1
INTEGRATED DISHWASHER: FISHER PAYKEL DD60DI9
INDUCTION COOKTOP: FISHER PAYKEL CI905DTB4
COMBI OVEN: GAGGENAU BO471102, BM455100
RANGEHOOD: SIRIUS SPECIALIST SL906850


DESIGNED BY
SHAI ZEEVABN: 47 640 715 279
6b Larman St, Bentleigh East 3165
Mob: 0407004576
E-mail: sales@thecabinetmerchant.com.auPROJECT TITLE
HOME JOINERIES

CLIENT ADDRESS

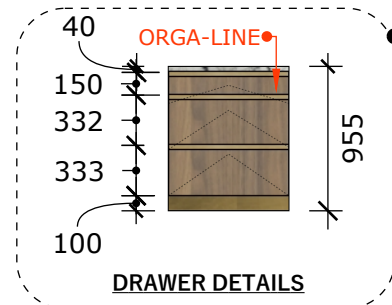CLIENT NAME
LEOTHE
CABINET
MERCHANT


LED STRIPS BELOW
OVERHANGS

A :: KITCHEN ELEVATION 2
001 scale: 1=50

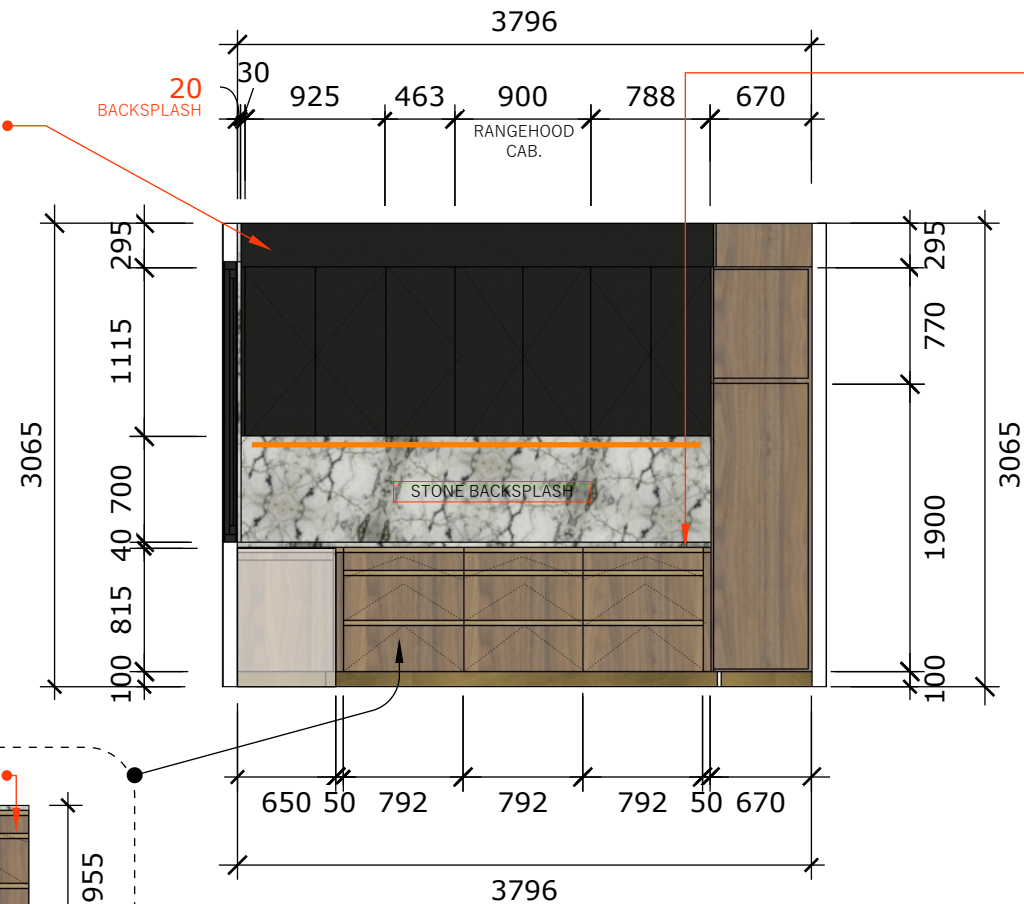


RUN 30mm BRASS FLAT BAR
BELOW BENCHTOP FOR
CONTINUOUS FINGERPULL LOOK

FLOATING
SHELVES

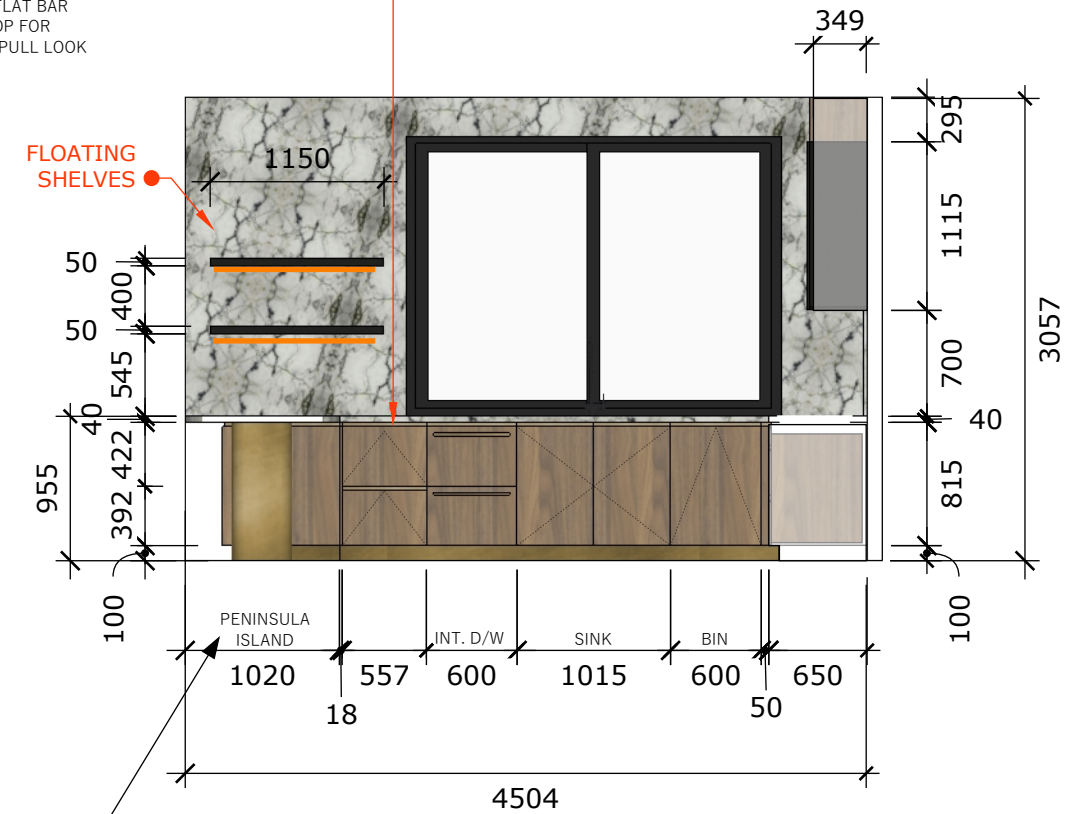


A :: UNIT 2 SECTION 1
002 scale: 1=50

FRONT ELEVATION

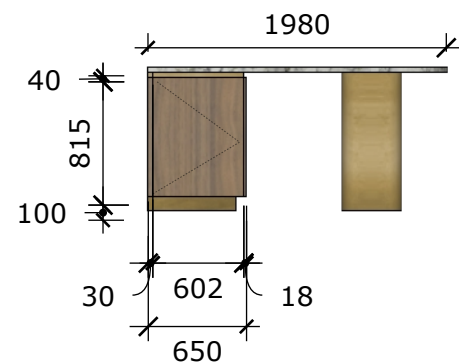

ISOMETRIC VIEW

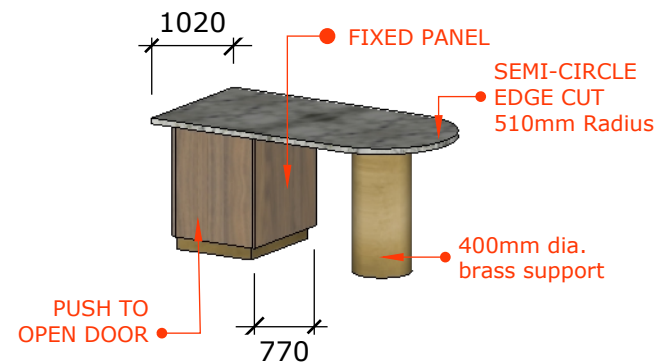

SPECIFICATIONS:

DARK LAMINATE -
POLYTEC BLACK WOODMATT

BENCHTOP STONE-
CALACATTA - VERDE

TIMBER LAMINATE -
POLYTEC NOTAIO WALNUT

BRASS-
AGED BRASS 337

FLOORING-
ROMAN GREY HERRINGBONE

APPLIANCES CODE:

INTEGRATED FRIDGE: FISHER PAYKEL RS90A1
INTEGRATED DISHWASHER: FISHER PAYKEL DD60DI9
INDUCTION COOKTOP: FISHER PAYKEL CI905DTB4
COMBI OVEN: GAGGENAU BO471102, BM455100
RANGEHOOD: SIRIUS SPECIALIST SL906850

ABN: 47 640 715 279
6b Larman St, Bentleigh East 3165
Mob: 0407004576
E-mail: sales@thecabinetmerchant.com.au

CLIENT ADDRESS

THE CABINET



 DARK LAMINATE -
POLYTEC BLACK WOODMATT



**BENCHTOP STONE-
CALACATTA - VERDE**

 BRASS-
AGED BRASS 337

FLOORING-
ROMAN GREY HERRINGBONE

INTEGRATED FRIDGE:	FISHER PAYKEL RS90A1
INTEGRATED DISHWASHER:	FISHER PAYKEL DD60DI9
INDUCTION COOKTOP:	FISHER PAYKEL C1905DTB4
COMBI OVEN:	GAGGENAU B0471102, BM455100
RANGEHOOD:	SIRIUS SPECIALIST SL906850

FISHER PAYKEL RS90A1
: FISHER PAYKEL DD60DI9
FISHER PAYKEL CI905DTB4
GAGGENAU BO471102, BM455100
SIRIUS SPECIALIST SL906850



CLIENT NAME
LEO

CLIENT ADDRESS

PROJECT TITLE	HOME JOINERIES
1. Kitchen	2. Living Room
3. Bedroom	4. Bathroom
5. Hallway	6. Entryway
7. Staircase	8. Porch
9. Garage	10. Basement
11. Attic	12. Roof
13. Siding	14. Windows
15. Doors	16. Landscaping
17. Fencing	18. Driveway
19. Deck	20. Patio
21. Pool	22. Hot Tub
23. Sauna	24. Gym
25. Office	26. Storage
27. Laundry	28. Storage
29. Storage	30. Storage
31. Storage	32. Storage
33. Storage	34. Storage
99. Storage	100. Storage

DESIGNED BY
SHAI ZEEV

ABN: 47 640 715 279
6b Larman St, Bentleigh East 3165
Mob: 0407004576
E-mail:
sales@thecabinetmerchant.com.au



DESIGNED BY
SHAI ZEEV

ABN: 47 640 715 279
6b Larman St, Bentleigh East 3165
Mob: 0407004576
E-mail:
sales@thecabinetmerchant.com.au


PROJECT TITLE

HOME JOINERIES

CLIENT ADDRESS

CLIENT NAME
LEO

THE CABINET

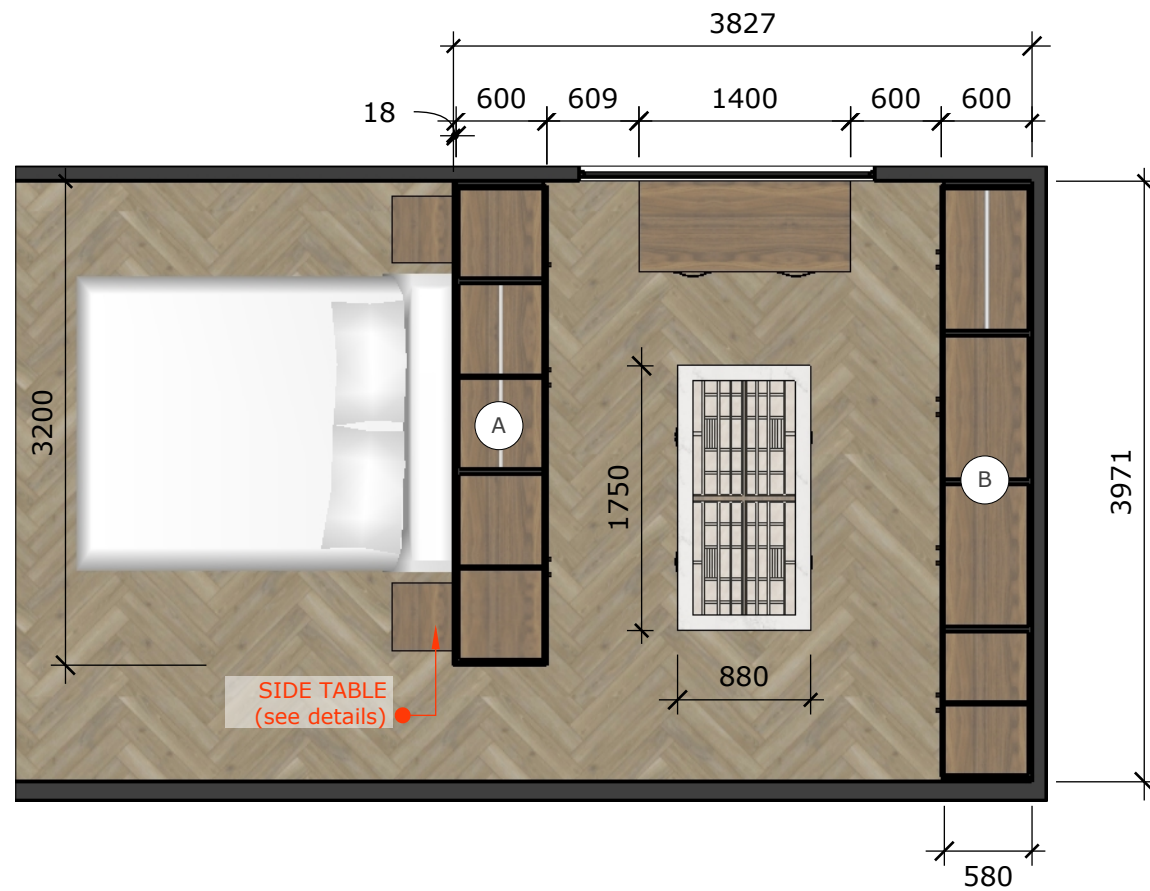

A	:: MASTER'S WiR PLAN
001	<i>scale: 1=50</i>

 DARK LAMINATE -
POLYTEC BLACK WOODMATT



TIMBER LAMINATE -
POLYTEC NOTAIO WALNUT




**BENCHTOP STONE-
CALACATTA - VERDE**


 BRASS-
AGED BRASS 337

FLOORING-
ROMAN GREY HERRINGBONE



INTEGRATED FRIDGE:	FISHER PAYKEL RS90A1
INTEGRATED DISHWASHER:	FISHER PAYKEL DD60DI9
INDUCTION COOKTOP:	FISHER PAYKEL C1905DTB4
COMBI OVEN:	GAGGENAU B0471102, BM455100
RANGEHOOD:	SIRIUS SPECIALIST SL906850

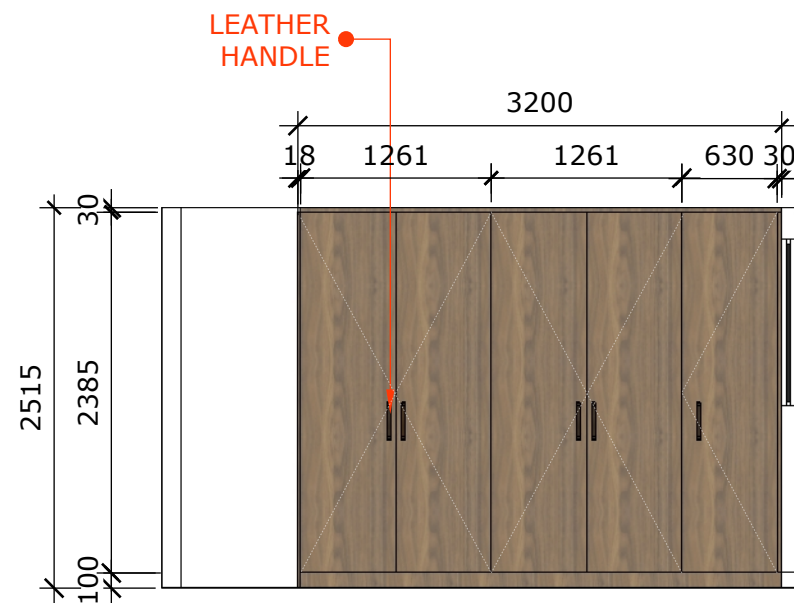


A :: ROBE A ELEVATION 1
001 scale: 1=50

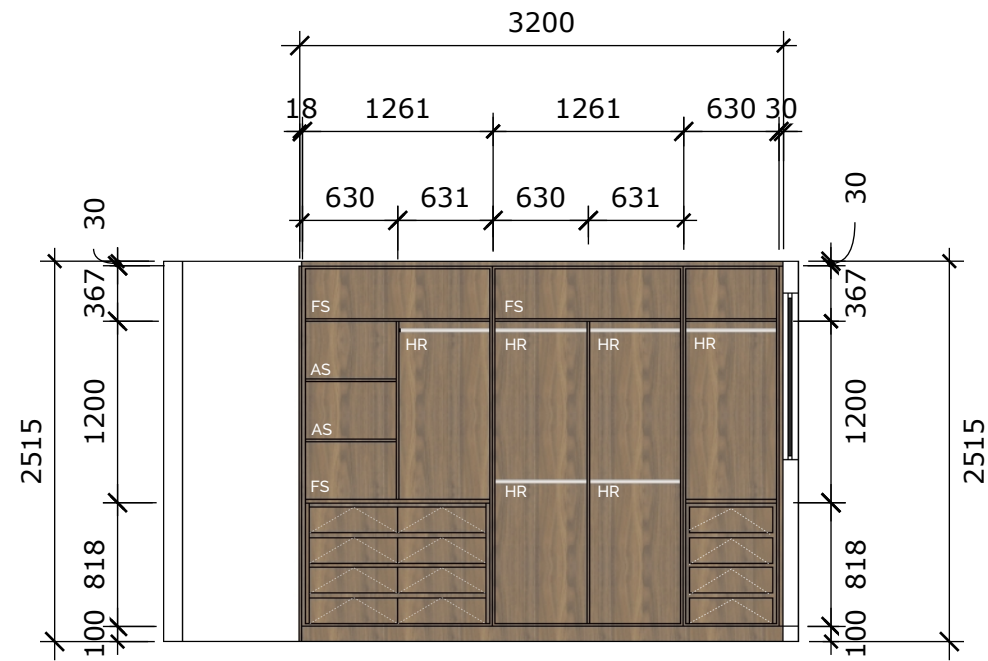


A :: ROBE A ELEVATION 2
002 scale: 1=50

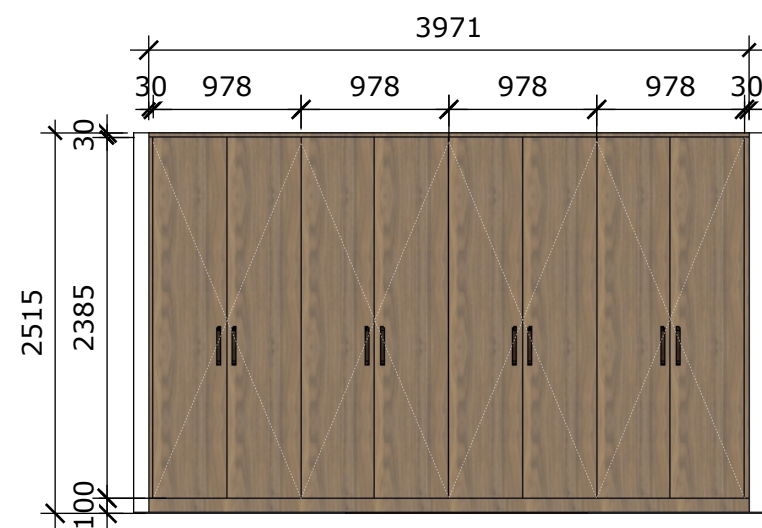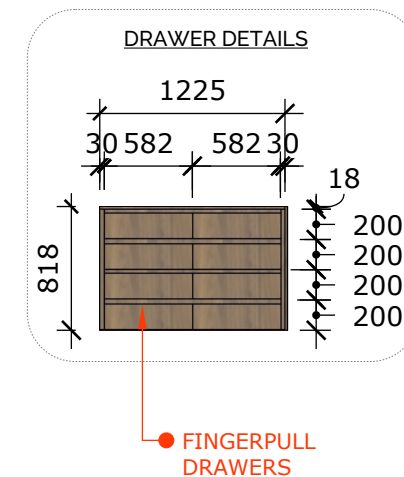

A :: ROBE B ELEVATION 1
003 scale: 1=50

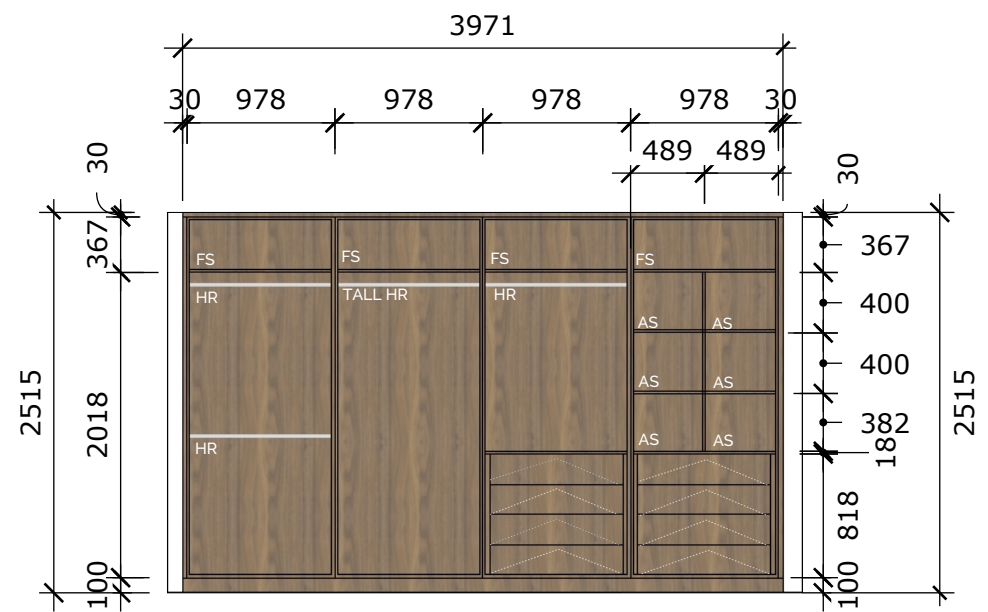

A :: ROBE B ELEVATION 2
004 scale: 1=50

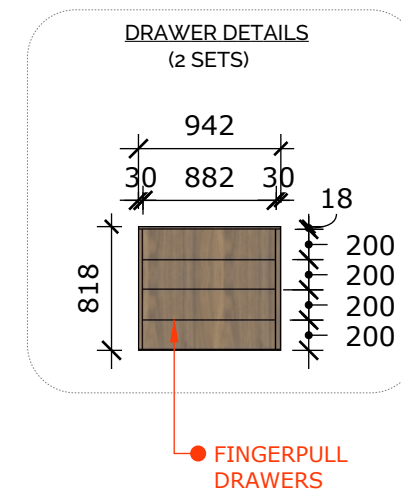

SPECIFICATIONS:

DARK LAMINATE -
POLYTEC BLACK WOODMATT

BENCHTOP STONE-
CALACATTA - VERDE

TIMBER LAMINATE -
POLYTEC NOTAIO WALNUT

BRASS-
AGED BRASS 337

FLOORING-
ROMAN GREY HERRINGBONE

APPLIANCES CODE:

INTEGRATED FRIDGE: FISHER PAYKEL RS90A1
INTEGRATED DISHWASHER: FISHER PAYKEL DD60DI9
INDUCTION COOKTOP: FISHER PAYKEL CI905DTB4
COMBI OVEN: GAGGENAU BO471102, BM455100
RANGEHOOD: SIRIUS SPECIALIST SL906850

DESIGNED BY
SHAI ZEEV


ABN: 47 640 715 279
6b Larman St, Bentleigh East 3165
Mob: 0407004576
E-mail: sales@thecabinetmerchant.com.au

PROJECT TITLE
HOME JOINERIES


CLIENT ADDRESS

CLIENT NAME
LEO


THE
CABINET
M E R C H A N T

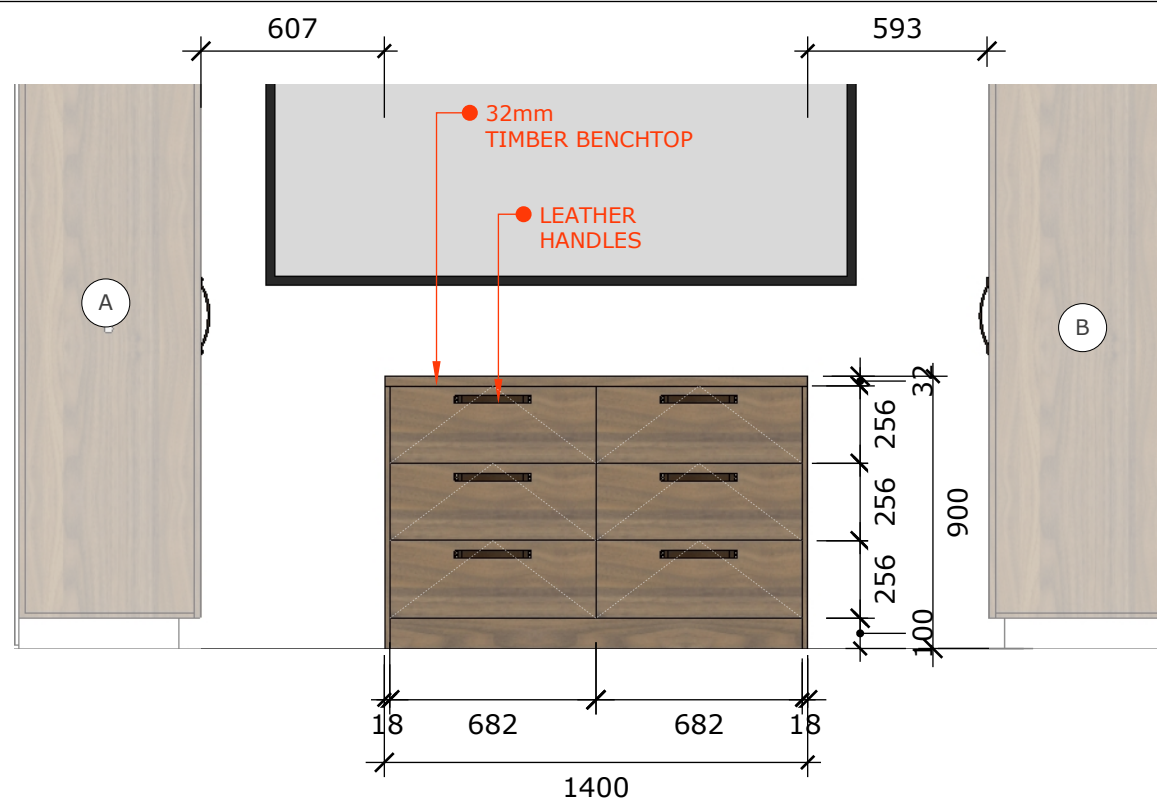

A :: DRAWER BANK FRONT ELEV
001 scale: 1=25mm

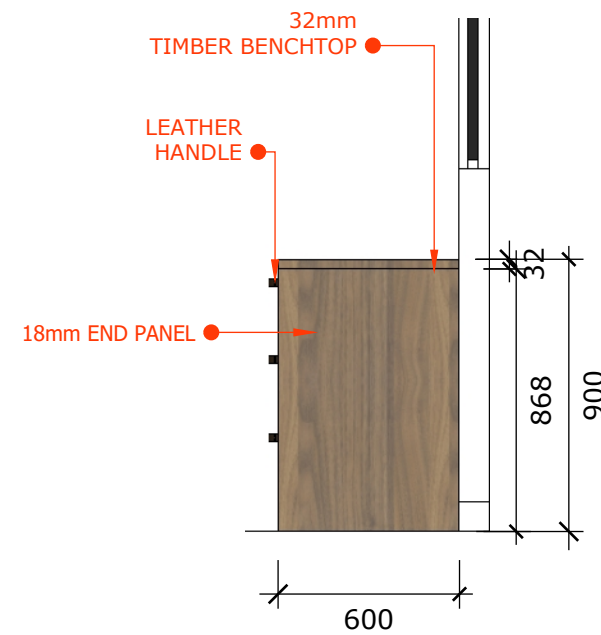


A :: DRAWER BANK SIDE ELEV
002 scale: 1=25mm

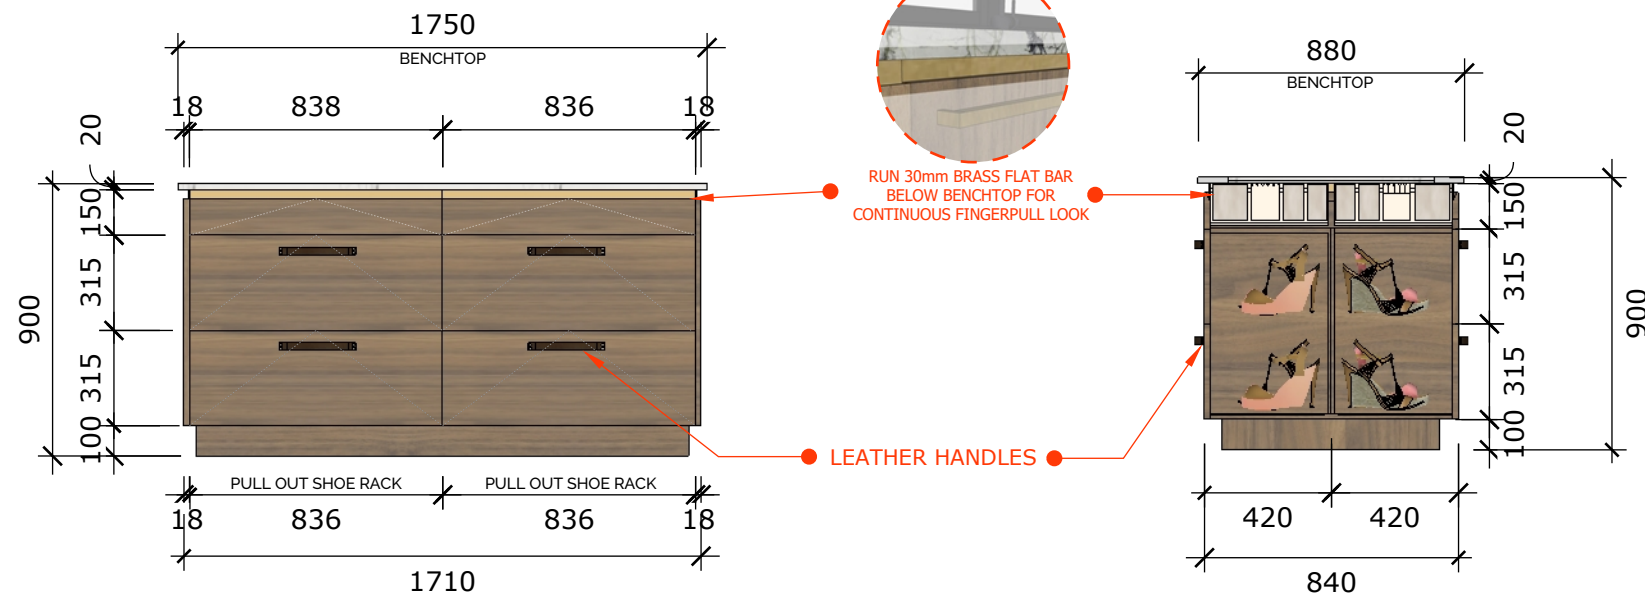

A :: ISLAND SHOE RACK ELEV
003 scale: 1=25mm

A :: ISLAND SHOE RACK SECTION
004 scale: 1=25mm

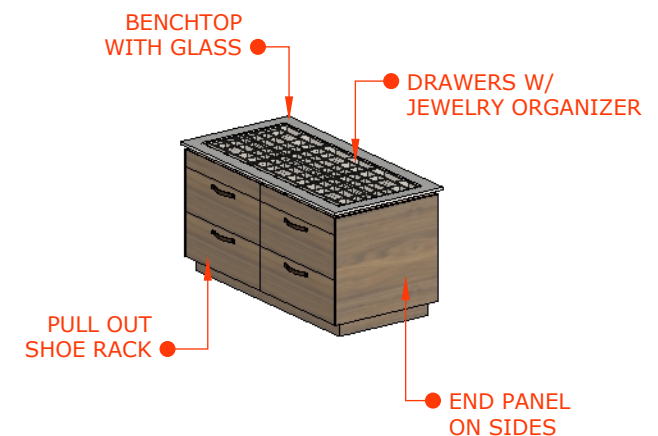


A :: ISLAND SHOE ISOMETRIC
005 scale: 1=25mm

SPECIFICATIONS:


	DARK LAMINATE - POLYTEC BLACK WOODMATT		BENCHTOP STONE- CALACATTA - VERDE		
	TIMBER LAMINATE - POLYTEC NOTAIO WALNUT		BRASS- AGED BRASS 337		FLOORING- ROMAN GREY HERRINGBONE

APPLIANCES CODE:


INTEGRATED FRIDGE:	FISHER PAYKEL RS90A1
INTEGRATED DISHWASHER:	FISHER PAYKEL DD60DI9
INDUCTION COOKTOP:	FISHER PAYKEL CI905DTB4
COMBI OVEN:	GAGGENAU BO471102, BM455100
RANGEHOOD:	SIRIUS SPECIALIST SL906850

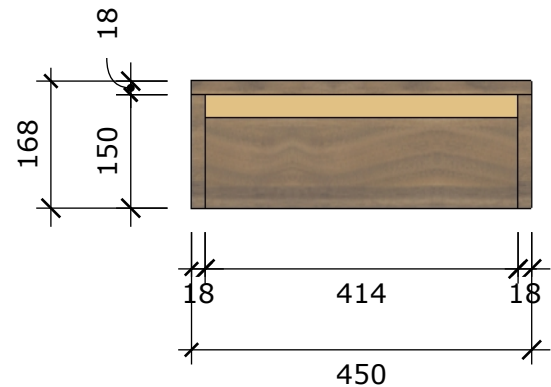


A :: **BED SIDE DRAWER FRONT ELEV**
001 scale: 1=10mm

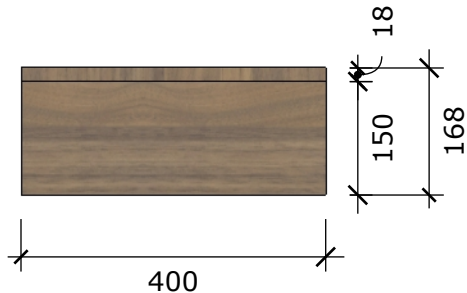

A :: **BED SIDE DRAWER SIDE ELEV**
002 scale: 1=10mm

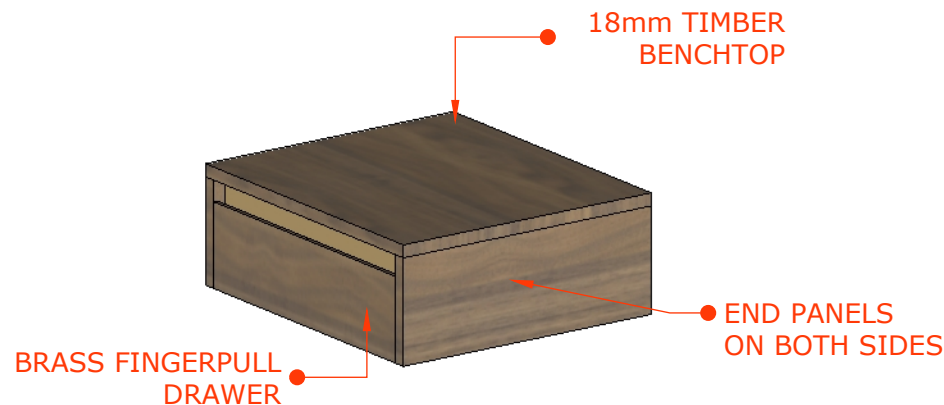

A :: **BED SIDE DRAWER ISOMETRIC**
003 scale: 1=10mm

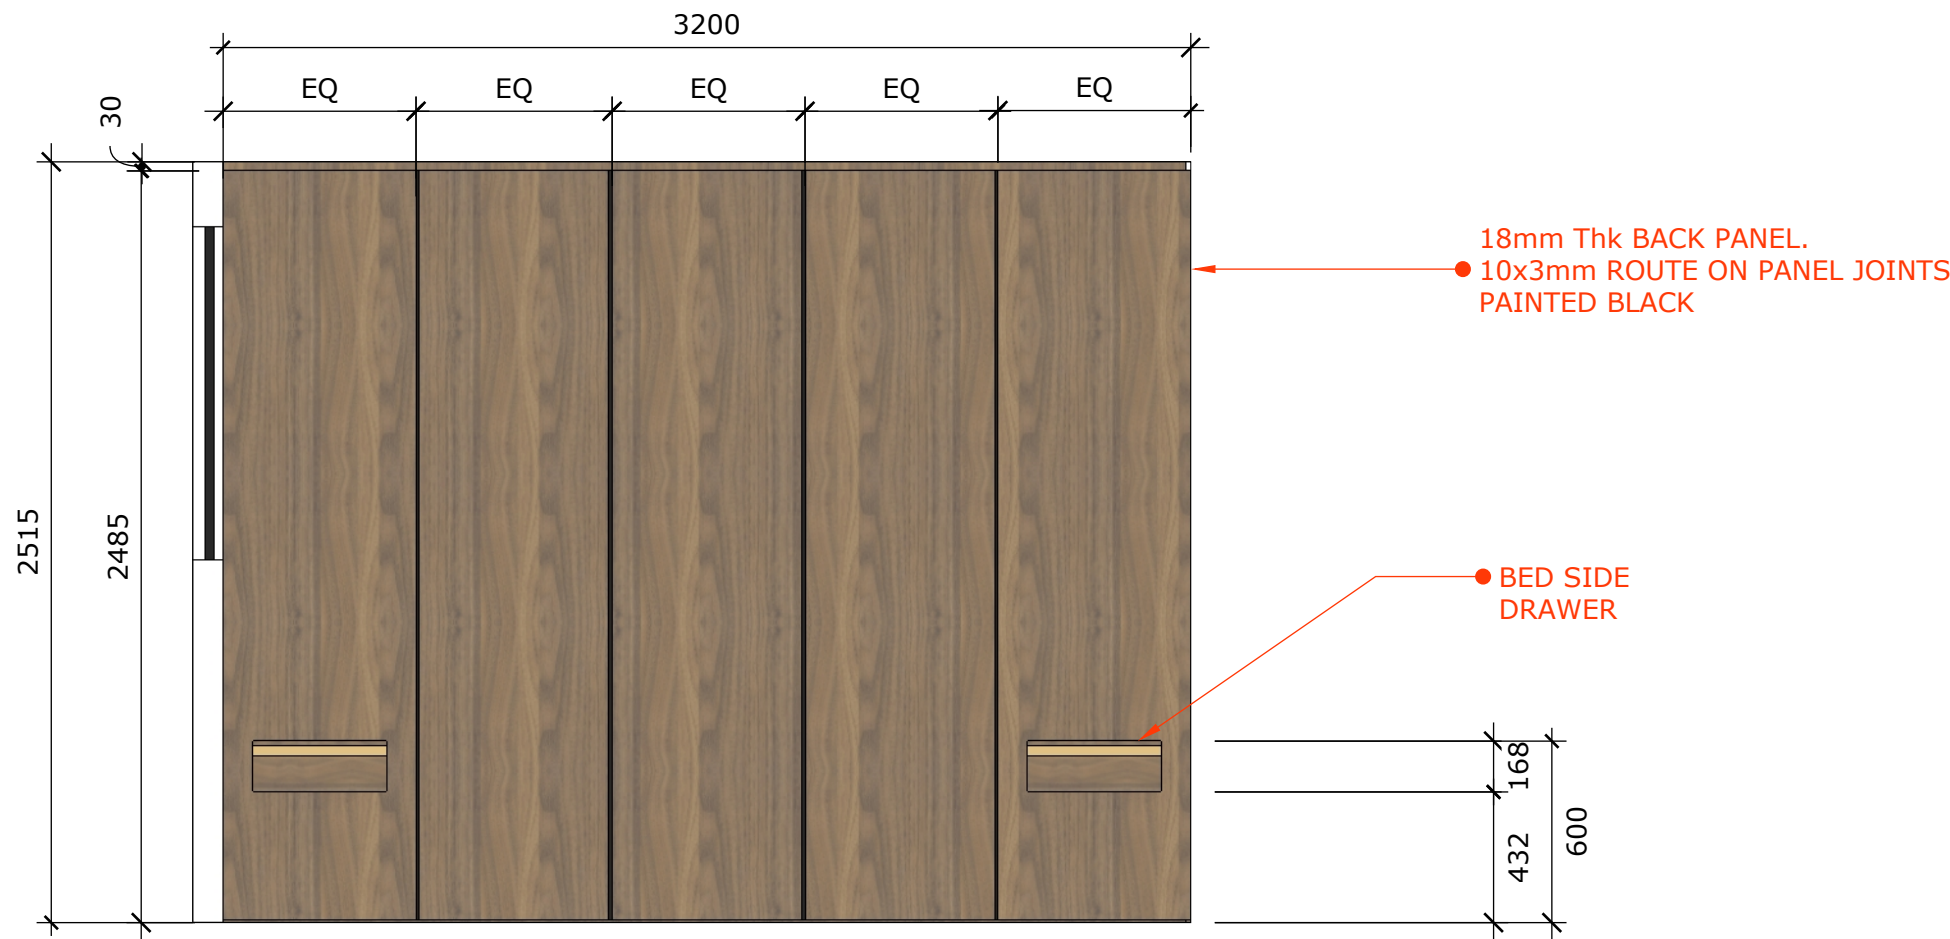

A :: **HEADBOARD ELEV**
004 scale: 1=25mm

SPECIFICATIONS:

 DARK LAMINATE -
POLYTEC BLACK WOODMATT

 BENCHTOP STONE-
CALACATTA - VERDE

 TIMBER LAMINATE -
POLYTEC NOTAIO WALNUT

 BRASS-
AGED BRASS 337

 FLOORING-
ROMAN GREY HERRINGBONE

APPLIANCES CODE:

INTEGRATED FRIDGE: FISHER PAYKEL RS90A1
INTEGRATED DISHWASHER: FISHER PAYKEL DD60DI9
INDUCTION COOKTOP: FISHER PAYKEL CI905DTB4
COMBI OVEN: GAGGENAU BO471102, BM455100
RANGEHOOD: SIRIUS SPECIALIST SL906850

DESIGNED BY
SHAI ZEEV

ABN: 47 640 715 279
6b Larman St, Bentleigh East 3165
Mob: 0407004576
E-mail: sales@thecabinetmerchant.com.au

PROJECT TITLE

HOME JOINERIES

CLIENT ADDRESS

CLIENT NAME

LEO

THE
CABINET
M E R C H A N T